TYPICAL CROSS SECTION
ROOFLIGHT LOCATIONS / VERTICAL WALL CLADDING

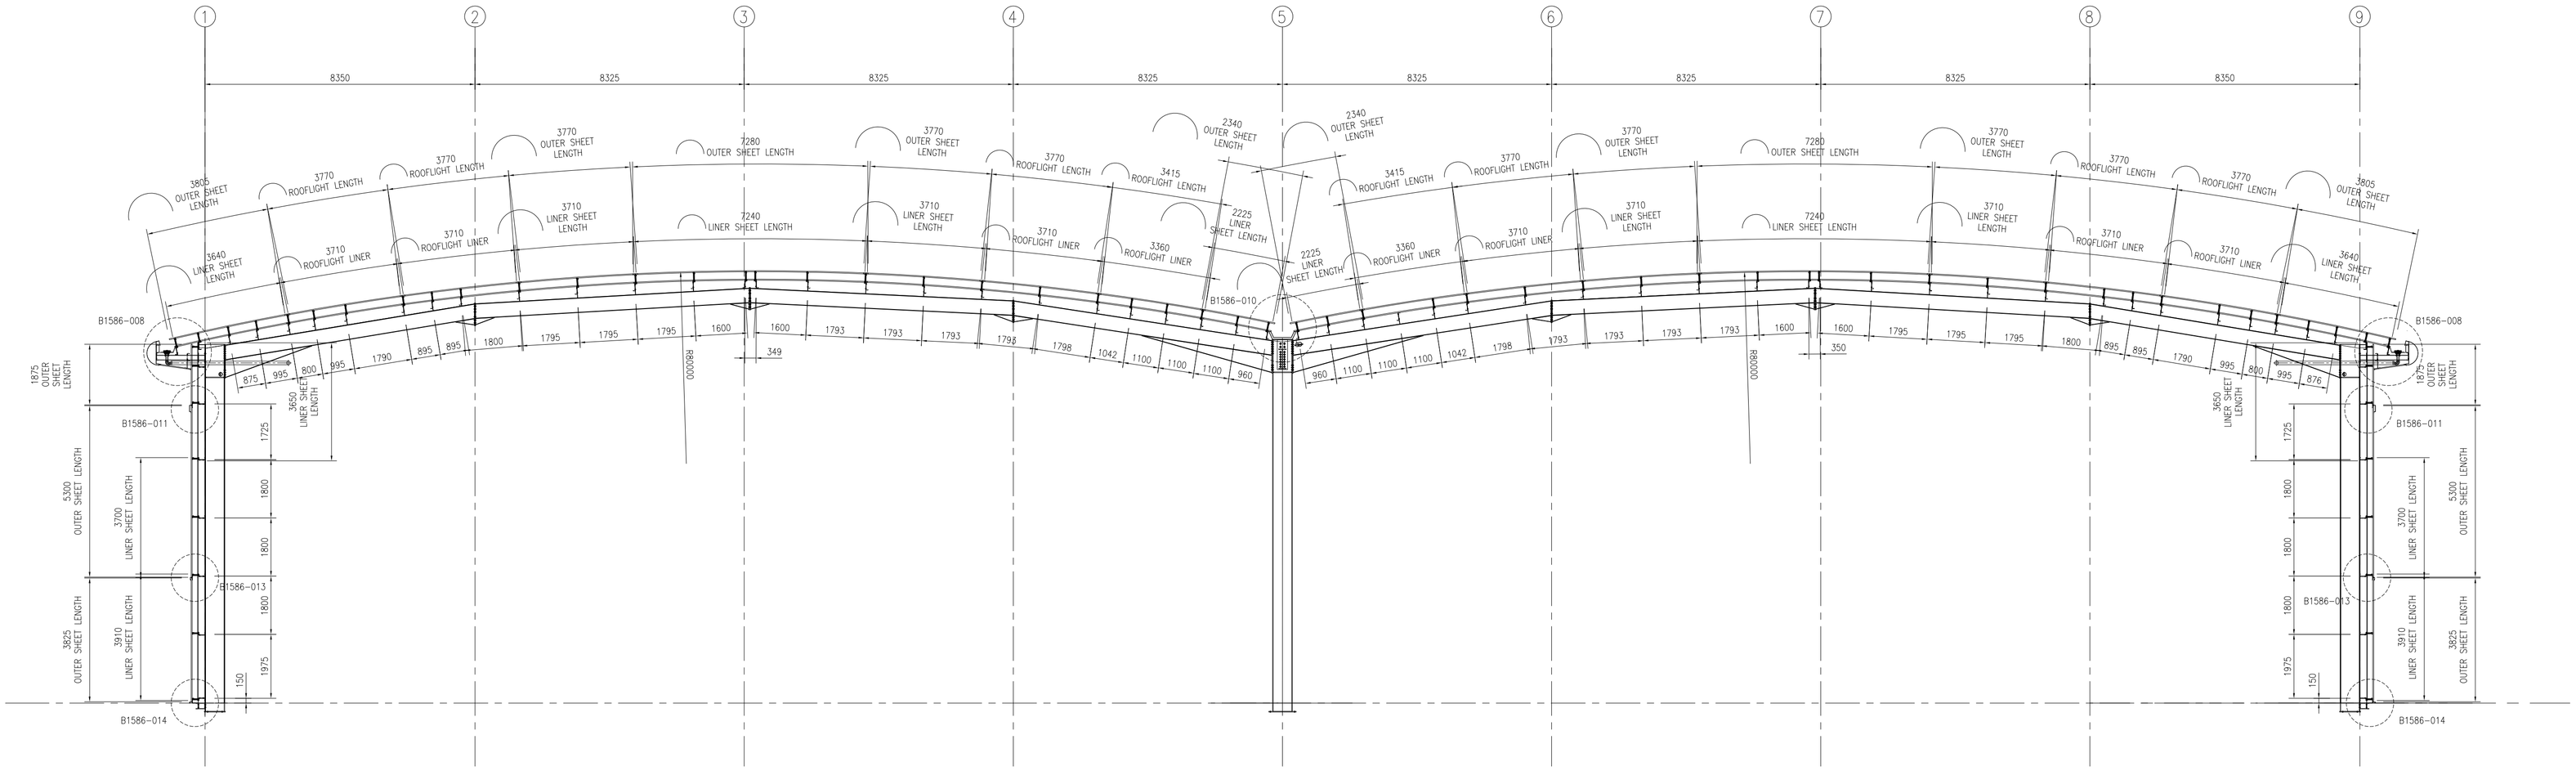

TYPICAL CROSS SECTION
NO ROOFLIGHTS / HORIZONTAL WALL CLADDING

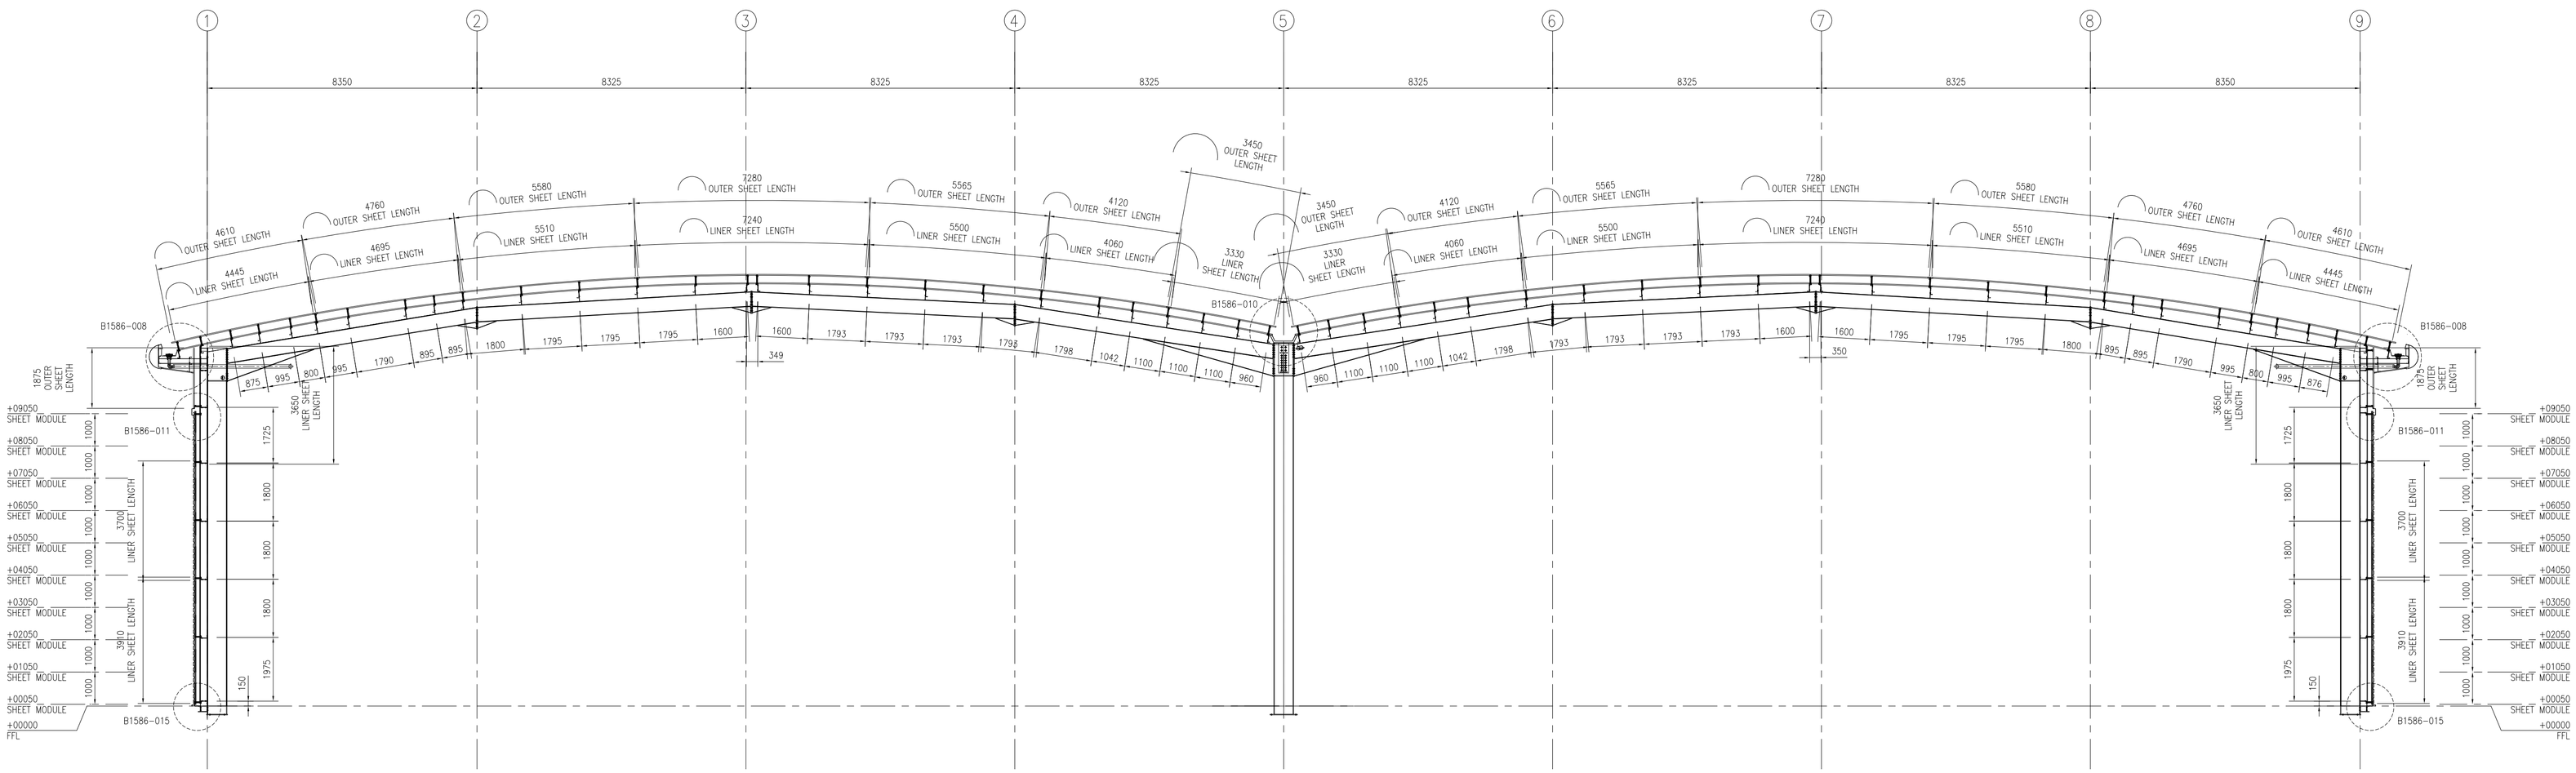

Key Plan

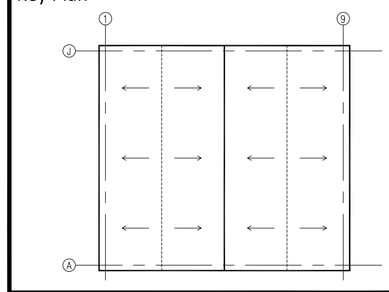

Material Specification

ROOF CLADDING SPECIFICATION - 0.18 W/(m²K)
EUROCLAD ELITE SYSTEM 2

EUROCLAD 0.7mm THICK STEEL 32/1000F PROFILED
ROOF CLADDING SHEET
COLOUR: HPS200 ULTRA GOOSEWING GREY [BS 10A05]

2 No. LAYERS 140mm THICK
KNAUF FC40 FACTORYCLAD INSULATION

260mm DEEP GALVANISED STEEL EUROCLAD QUATTRO
CAVITY SPACER BRACKET & BAR SYSTEM

EUROCLAD 0.7mm THICK MWS PROFILED
STEEL LINER SHEET
COLOUR: WHITE POLYESTER FINISH TO UNDERSIDE

ROOFLIGHT SPECIFICATION - 1.30 W/(m²K)

EUROCLAD PROFILED IN PLANE GRP SITE ASSEMBLED
TRIPLE SKIN ROOFLIGHTS

MW5 PROFILED LINER CLASS 1/SAA 3Kg/M²

10mm POLYCARBONATE INTERLAYER

32/1000 FORWARD PROFILED WEATHER SHEET
CLASS 3/SAB 1.8Kg/M²

WALL CLADDING SPECIFICATION - 0.24 W/(m²K)
EUROCLAD ELITE SYSTEM 51

EUROCLAD 0.5mm THICK STEEL 32/1000R PROFILED
WALL CLADDING SHEET (VERTICALLY LAID)
COLOUR: HPS200 ULTRA PURE GREY [RAL 000 55 00]
OR HPS200 ULTRA ALBATROSS [RAL 240 80 05]

180mm THICK KNAUF FC40 FACTORYCLAD INSULATION

180mm DEEP GALVANISED STEEL EUROCLAD QUATTRO
CAVITY SPACER BRACKET & BAR SYSTEM

EUROCLAD 0.4mm THICK 19/1000 PROFILED
STEEL LINER SHEET (VERTICALLY LAID)
COLOUR: WHITE POLYESTER FINISH TO REAR

WALL CLADDING SPECIFICATION - 0.24 W/(m²K)
EUROCLAD ELITE SYSTEM 55

EUROCLAD 0.7mm THICK STEEL 32/1000R PROFILED
WALL CLADDING SHEET (HORIZONTALLY LAID)
COLOUR: HPS200 ULTRA SARGASSO [RAL 5003]
OR PRISMA METALLIC SILVER [RAL 9006]

180mm THICK KNAUF FC40 FACTORYCLAD INSULATION

180mm DEEP GALVANISED STEEL EUROCLAD QUATTRO
CAVITY SPACER BRACKET & BAR SYSTEM

EUROCLAD 0.4mm THICK 19/1000 PROFILED
STEEL LINER SHEET (VERTICALLY LAID)
COLOUR: WHITE POLYESTER FINISH TO REAR

Rev.	Notes	Date
A	updated to suit comments & issued for construction	05-12-17

REVISIONS

CONSTRUCTION PROFILES
ROOF & WALL CLADDING
Construction Profiles Ltd.
Carriage House, Little Broom Street
Highgate, Birmingham, B12 0EU
Tel: 0121 766 6633 **Fax:** 0121 766 7792
Email: contracts@constructionprofiles.co.uk

Status CONSTRUCTION

Project
WALSALL ROAD
PERRY BARR

Drawing Title
CROSS SECTIONS

Scale	NTS	Date	16-10-17
Drawing Number			B1586-002

This drawing is the copywright of Construction Profiles Ltd
and is not to be reproduced or distributed without their permission